DOOR SCHEDULE

DOOR#	DOOR TYPE	DOOR HDWR	OPENING WIDTH	OPENING HEIGHT	DOOR PANEL THICKNSS	DOOR PANEL CORE	DOOR PANEL MATERIAL	DOOR PANEL FINISH	DOOR FRAME MATERIAL	DOOR FRAME FINISH	DETAILS HEAD	DETAILS JAMB	DETAILS THRESHOLD	FIRE RATING	U-FACTOR	SHGC	VT	REMARKS
MAIN BUILDING																		
100	MULTI-SLIDE DOOR	UNIT: 1	16'-0"	8'-0"	1-3/4	-	AL/GL	BLACK	AL	BLACK	STUCCO	STUCCO	ADA COMP.	--	0.30	0.20	0.45	MFR: PANDA, BLACK STEEL FRAME
101	A5	UNIT: 2	3'-0"	7'-0"	1-3/4"	-	STL	PT	STL TUBE	PT	1/A8.11	2/A8.11	3/A8.11	--	0.30	0.20	0.45	WITH STEEL ARCH TOP WINDOW
102	A1	4	3'-0"	7'-0"	1-3/4"	SC	WD	ST	WD	PT	9/A8.10		--	--	--	--	--	BULLNOSE DRWALL INTO JAMBS & HEAD
103	A1	1	3'-0"	7'-0"	1-3/4"	SC	WD	ST	WD	PT	9/A8.10		--	--	--	--	--	BULLNOSE DRWALL INTO JAMBS & HEAD
104	A2	UNIT: 4	3'-0"	7'-0"	1-3/4"	INS	STL/GL	PT	STL TUBE	PT	1/A8.11	2/A8.11	3/A8.11	--	0.30	0.20	0.45	CUSTOMIZE TO MATCH DOOR TYPE A2 OR PINKY'S
105	A1	2	3'-0"	7'-0"	1-3/4"	SC	WD	ST	WD	ST			--	--	--	--	--	BULLNOSE DRWALL INTO JAMBS & HEAD
106	A1	2	3'-0"	7'-0"	1-3/4"	SC	WD	ST	WD	ST			--	--	--	--	--	BULLNOSE DRWALL INTO JAMBS & HEAD
107	A1	4	3'-0"	7'-0"	1-3/4"	SC	WD	ST	WD	ST			--	--	--	--	--	BULLNOSE DRWALL INTO JAMBS & HEAD
108	A1	2	3'-0"	7'-0"	1-3/4"	SC	WD	ST	WD	ST			--	--	--	--	--	BULLNOSE DRWALL INTO JAMBS & HEAD
109	A1	4	3'-0"	7'-0"	1-3/4"	SC	WD	ST	WD	ST			--	--	--	--	--	BULLNOSE DRWALL INTO JAMBS & HEAD
110	A1	10	3'-0"	7'-0"	1-3/4"	SC	WD	ST	WD	ST			--	--	--	--	--	BULLNOSE DRWALL INTO JAMBS & HEAD
111	A1-POCKET		3'-0"	7'-0"	1-3/4"	SC	WD	ST	WD	PT	9/A8.10	10/A8.10	--	--	--	--	--	JOHNSON POCKET DOOR HARDWARE - SC2000
112	A2	UNIT: 5	3'-0"	7'-0"	1-3/4"	INS	STL/GL	PT	STL TUBE	PT			16/A8.10	--	0.30	0.20	0.45	CUSTOMIZE TO MATCH DOOR TYPE A2 OR PINKY'S
113	A7	UNIT: 6	3'-0"	7'-0"	1-3/4"	SC	STL/GL	PT	STL TUBE	PT	5/A8.11	6/A8.11	--	--	--	--	--	BULLNOSE DRWALL INTO JAMBS & HEAD
114	A7	UNIT: 8	3'-0"	7'-0"	1-3/4"	SC	STL/GL	PT	STL TUBE	PT	5/A8.11	6/A8.11	--	--	--	--	--	BULLNOSE DRWALL INTO JAMBS & HEAD
115	A7	UNIT: 8	3'-0"	7'-0"	1-3/4"	SC	STL/GL	PT	STL TUBE	PT	5/A8.11	6/A8.11	--	--	--	--	--	BULLNOSE DRWALL INTO JAMBS & HEAD
116	A7	UNIT: 8	3'-0"	7'-0"	1-3/4"	SC	STL/GL	PT	STL TUBE	PT	5/A8.11	6/A8.11	--	--	--	--	--	BULLNOSE DRWALL INTO JAMBS & HEAD
117	A6	UNIT: 7	3'-0"	7'-0"	1-3/4"	SC	STL/GL	PT	STL TUBE	PT	5/A8.11	6/A8.11	--	--	--	--	--	BULLNOSE DRWALL INTO JAMBS & HEAD
118	A7	UNIT: 6	3'-0"	7'-0"	1-3/4"	SC	STL/GL	PT	STL TUBE	PT	5/A8.11	6/A8.11	--	--	--	--	--	BULLNOSE DRWALL INTO JAMBS & HEAD
119	A2	UNIT: 3	3'-0"	7'-0"	1-3/4"	INS	STL/GL	PT	STL TUBE	PT	1/A8.11	2/A8.11	3/A8.11	--	0.30	0.20	0.45	CUSTOMIZE TO MATCH DOOR TYPE A2 OR PINKY'S
120	A1	4	3'-0"	7'-0"	1-3/4"	SC	WD	ST	WD	PT			--	--	--	--	--	BULLNOSE DRWALL INTO JAMBS & HEAD
STORAGE BUILDING																		
200	C1		10'-0"	10'-0"	-	INS	STL	PT	-	PT			--	--	--	--	--	BULLNOSE STUCCO INTO JAMBS & HEAD
201	C1		16'-0"	10'-0"	-	INS	STL	PT	-	PT			--	--	--	--	--	BULLNOSE STUCCO INTO JAMBS & HEAD
202	C1		16'-0"	10'-0"	-	INS	STL	PT	-	PT			--	--	--	--	--	BULLNOSE STUCCO INTO JAMBS & HEAD
203	C1		10'-0"	10'-0"	-	INS	STL	PT	-	PT			--	--	--	--	--	BULLNOSE STUCCO INTO JAMBS & HEAD
204	A3	11	3'-0"	7'-0"	1-3/4"	INS	HM	PT	HM	PT	5/A8.10	6/A8.10	16/A8.10	--	0.30	0.20	0.45	--
205	A3	11	3'-0"	7'-0"	1-3/4"	INS	HM	PT	HM	PT	5/A8.10	6/A8.10	16/A8.10	--	0.30	0.20	0.45	--
206	C1		10'-0"	10'-0"	-	INS	STL	PT	-	PT			--	--	--	--	--	BULLNOSE STUCCO INTO JAMBS & HEAD
207	C1		10'-0"	10'-0"	-	INS	STL	PT	-	PT			--	--	--	--	--	BULLNOSE STUCCO INTO JAMBS & HEAD
208		11	3'-0"	7'-0"	1-3/4"	INS	HM	PT	HM	PT	5/A8.10	6/A8.10	16/A8.10	--	0.30	0.20	0.45	--
209		11	3'-0"	7'-0"	1-3/4"	INS	HM	PT	HM	PT	5/A8.10	6/A8.10	16/A8.10	--	0.30	0.20	0.45	--
210		11	3'-0"	7'-0"	1-3/4"	INS	HM	PT	HM	PT	9/A8.10	10/A8.10	--	--	--	--	--	--
211	A1	2	3'-0"	7'-0"	1-3/4"	INS	WD	PT	WD	ST			--	--	--	--	--	BULLNOSE DRWALL INTO JAMBS & HEAD
212	A1	2	3'-0"	7'-0"	1-3/4"	INS	WD	PT	WD	ST			--	--	--	--	--	BULLNOSE DRWALL INTO JAMBS & HEAD
213		UNIT: 21	3'-0"	7'-0"	1-3/4"	INS	HM/GL	PT	HM	PT	5/A8.10	6/A8.10	16/A8.10	--	0.30	0.20	0.45	--
214	B1	12	6'-0"	7'-0"	1-3/4"	INS	HM	PT	HM	PT	5/A8.10	6/A8.10	16/A8.10	--	--	--	--	--
215	B1	12	6'-0"	7'-0"	1-3/4"	INS	HM	PT	HM	PT	5/A8.10	6/A8.10	16/A8.10	--	--	--	--	--

ABBREVIATIONS

CORE
SC = SOLID CORE
HM = HOLLOW METAL
STL= STEEL
GL = GLASS (T = TEMPERED)
INS = INSULATED CORE


DOOR PANEL/ FRAME MATERIAL
GL = TEMP. GLASS
AL = ALUMINUM
WD = WOOD
HM = HOLLOW METAL
STL= STEEL

DOOR PANEL/ FRAME FINISH
PT = PAINT
WV = WOOD VENEER PER SPECS
ST =STAIN

REMARKS
PH = PANIC HARDWARE
HO = HOLD OPEN
CR = CARD READER

DOOR SCHEDULE NOTES

A. ALL REQUIRED EXIT DOORS SHALL BE OPERABLE FROM INSIDE WITHOUT THE USE OF A KEY OR ANY SPECIAL KNOWLEDGE OR EFFORT.
B. ALL REQUIRED EXIT DOORS SHALL BE SIZED NOT LESS THAN 3'-0" WIDE AND NOT LESS THAN 6'-8" HIGH, CAPABLE OF OPENING 90 DEGREES AND MOUNTED SO THAT THE CLEAR WIDTH OF THE EXIT WAY IS A MINIMUM 32 INCHES, U.N.O.
C. CLOSER EFFORT TO BE 5 LBS AT INTERIOR & EXTERIOR DOORS, GATES, AND INTERIOR DOORS PER 11B-404.2.9 AND SHALL HAVE HINGES ADJUSTED SO THAT FROM THE OPEN POSITION OF 90°, THE DOOR OR GATE SHALL MOVE TO WITHIN 12° OF THE LATCH IN 5 SECONDS MINIMUM PER 11B-404.2.8.2. WHERE FIRE DOORS ARE REQUIRED, THE AUTHORITY HAVING JURISDICTION, MAY INCREASE THE MAXIMUM EFFORT TO OPERATE FIRE DOORS TO ACHIEVE POSITIVE LATCHING, BUT NOT TO EXCEED 15 LBS MAX.
D. LATCHING AND LOCKING DOORS THAT ARE HAND-ACTIVATED AND WHICH ARE IN PATH OF TRAVEL SHALL BE OPERABLE WITH A SINGLE EFFORT BY LEVERTYPE HARDWARE, PANIC BARS, PUSH-PULL ACTIVATED BARS, OR OTHER HARDWARE DESIGNED TO PROVIDE PASSAGE WITHOUT REQUIRING THE ABILITY TO GRASP THE OPENING HARDWARE.
E. PROVIDE WALL MOUNTED OR FLOOR MOUNTED DOOR STOPS FOR ALL DOORS.
F. INTERIOR AND EXTERIOR THRESHOLDS SHALL BE 1/2" MAXIMUM ABOVE THE FLOOR LEVEL. EXPOSED EDGE SHALL BE SLOPED OR BEVELED TO MAXIMUM 1:2 SLOPE WITH MAXIMUM 1/4" CHANGE IN VERTICAL ELEVATION.
G. THE BOTTOM 10" OF ALL DOORS AND GATES, EXCEPT AUTOMATIC AND SLIDING, SHALL HAVE A SMOOTH UNINTERRUPTED SURFACE TO ALLOW THE DOOR TO BE OPENED BY A WHEELCHAIR FOOTREST.
H. DOORS IN CORRIDORS SHALL COMPLY WITH C.B.C. SECTION 716.5.3.
I. SAFETY GLAZING SHALL COMPLY WITH CBC SECTION 2406.
J. DOOR SIGNAGE FOR ACCESSIBLE RESTROOMS: PROVIDE REQUIRED SIGNS AND SYMBOLS AT APPROPRIATE TOILET DOORS INDICATING ACCESSIBLE TOILET FACILITY. RE: 08/A-1111 FOR ADDITIONAL INFORMATION.
K. PROVIDE SECURITY GLAZING AT ALL DOOR VISION PANELITES.
L. ALL DOORS TO BE ORDERED TO MEET ACCESSIBILITY INCLUDING KICK PLATES AND LEVER HARDWARE.

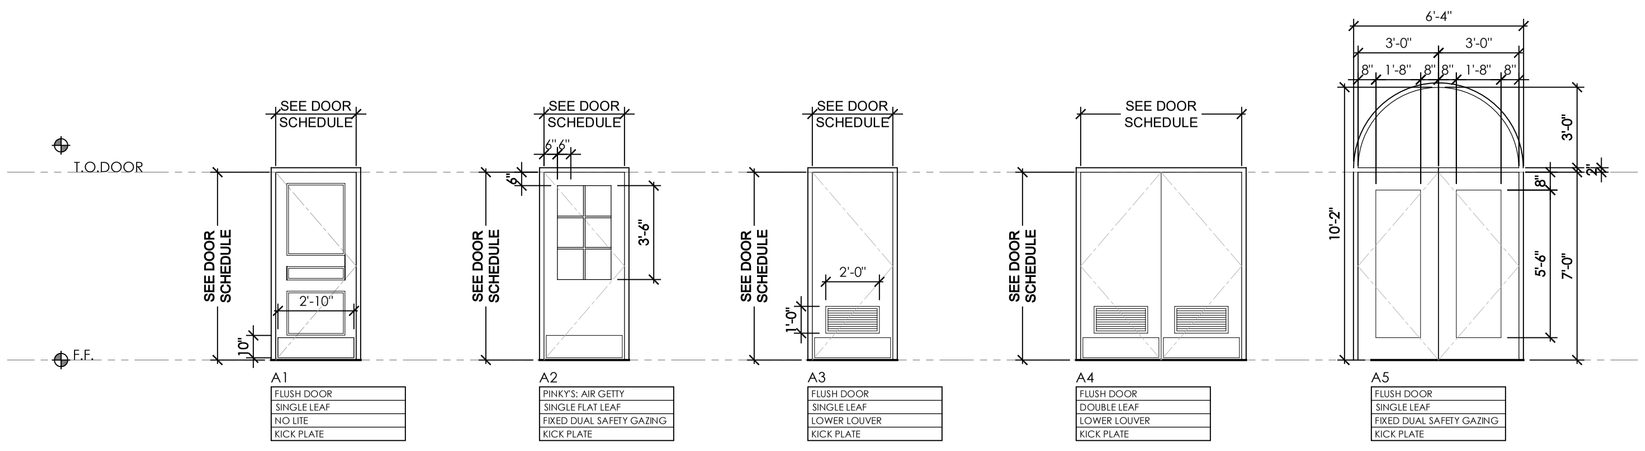

WINDOW SCHEDULE

WINDOW#	WINDOW TYPE	SIZE WIDTH	SIZE HEIGHT	SILL HT.	Q'TY	U-FACTOR	SHGC	VT	REMARKS
A	FIXED	SEE TYPE 1A BELOW		2'-0"	1	0.30	0.20	0.45	PINKY'S STEEL FRAME
B	CASEMENT	3'-0"	4'-0"	3'-0"	4	0.30	0.20	0.45	PINKY'S AIR
C	CASEMENT	2'-6"	4'-0"	3'-0"	14	0.30	0.20	0.45	PINKY'S AIR
D	CASEMENT	2'-2"	4'-0"	3'-0"	14	0.30	0.20	0.45	PINKY'S AIR
E	FIXED	2'-2"	2'-6"	4'-6"	3	0.30	0.20	0.45	PINKY'S AIR
F	FIXED	2'-2"	2'-6"	13'-0"	6	0.30	0.20	0.45	PINKY'S AIR
G	FIXED	2'-2"	2'-6"	15'-2"	10	0.30	0.20	0.45	PINKY'S AIR



CEDG ARCHITECTS
ARCHITECTURE // BUILD // LANDSCAPE //
// 401 e. columbia ave. pomona, ca 91767
// 909.625.3916
// cedgarchitects.com
// info@cedgarchitects.com

STAMP

LICENSED ARCHITECT
ERIK G. PETERSON
No. C25269
REN. 10-31-2027
STATE OF CALIFORNIA

CONSULTANTS

PROJECT

SAN ANTONIO WATER COMPANY NEW OFFICE AND OPERATIONS YARD FACILITIES

DOOR AND WINDOWS SCHEDULES

REVISIONS
1 -
2 -
3 -
4 -
5 -

DATE: 12/17/2025
SCALE: AS NOTED
JOB NO: 23100
DWN BY: CCW
CHK BY: EGP

SHEET NO.
G4.00